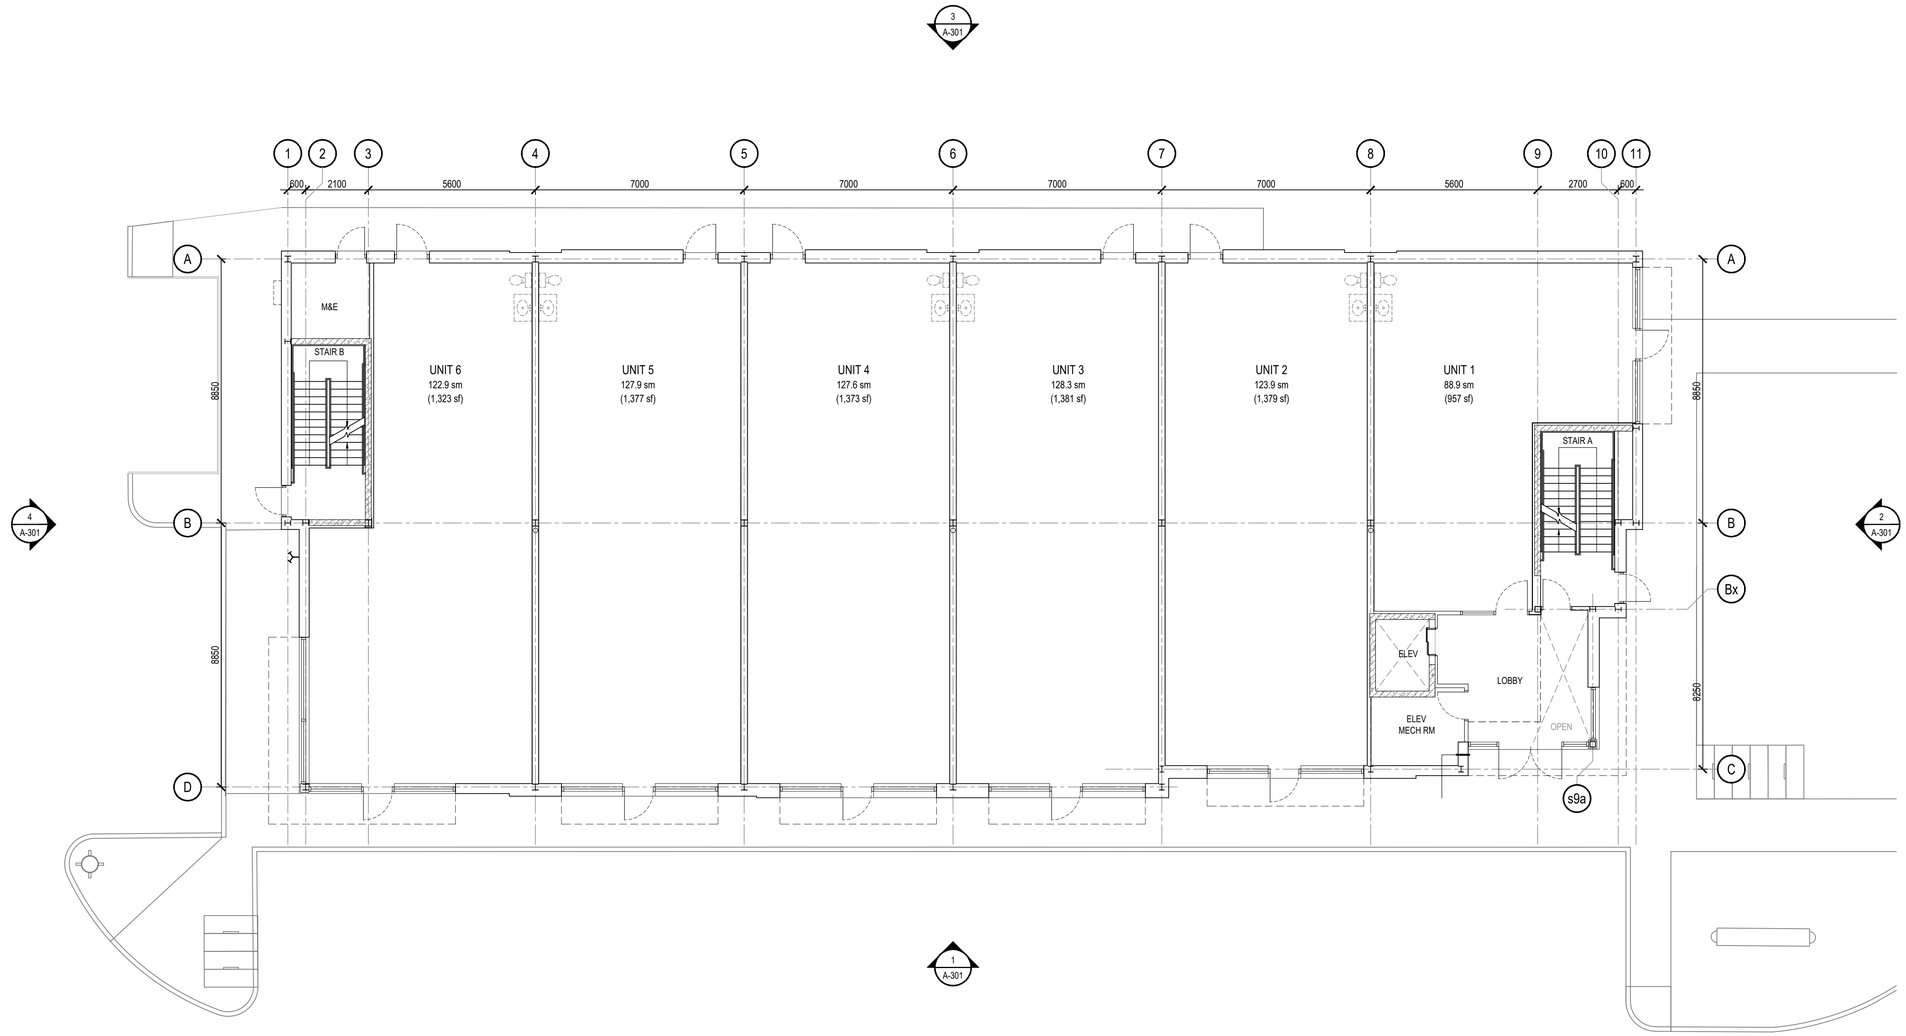

1	AF	SITE PLAN APPROVAL - 1ST SUBMISSION	18-12-10
ISSUE	BY	DESCRIPTION	DATE YY-MM-DD

GENERAL NOTES

DO NOT SCALE DRAWINGS. USE ONLY DRAWINGS MARKED "ISSUED FOR CONSTRUCTION". VERIFY CONFIGURATIONS & DIMENSIONS ON SITE BEFORE BEGINNING WORK. NOTIFY ARCHITECT IMMEDIATELY OF ANY ERRORS, OMISSIONS OR DISCREPANCIES.

PLOT DATE: December/10/18

CLIENT

MAILING ADDRESS:
64 Honour Oak. Cres
BRAMPTON, ON, L6Y 0H2

2445595
ONTARIO
INC.

DEVELOPMENT CONSULTANT

API DEVELOPMENT CONSULTANTS INC.
1282 CORNWALL ROAD
OAKVILLE, ON L6J 7W5, CANADA

ARCHITECT

SAPLYS ARCHITECTS INC.
610 FORD DRIVE SUITE 338
OAKVILLE, ON L6J 7W4, CANADA

NORTH

TRUE NORTH

ONTARIO ASSOCIATION OF ARCHITECTS
BELLE EMILY EL DACCACHE
LICENCE
7999

PROJECT

OWEN SOUND
COMMERCIAL DEVELOPMENT

16th AVENUE EAST, OWEN SOUND, ONTARIO

DRAWING TITLE

GROUND FLOOR PLAN

BY	CHECKED	ISSUED FOR
AF	ED	SEE TABLE ABOVE

PROJECT No.: A17-066A
SCALE: 1:100
SHEET NO.: A-202
SHEET REV.: 1

DWG NAME: A-200 floor plans 05.dwg

PATH: S:\2017\A17-066A Owen Sound-Commercial Bldg\3.0 - Drawings\3.3 - Working Drawings\