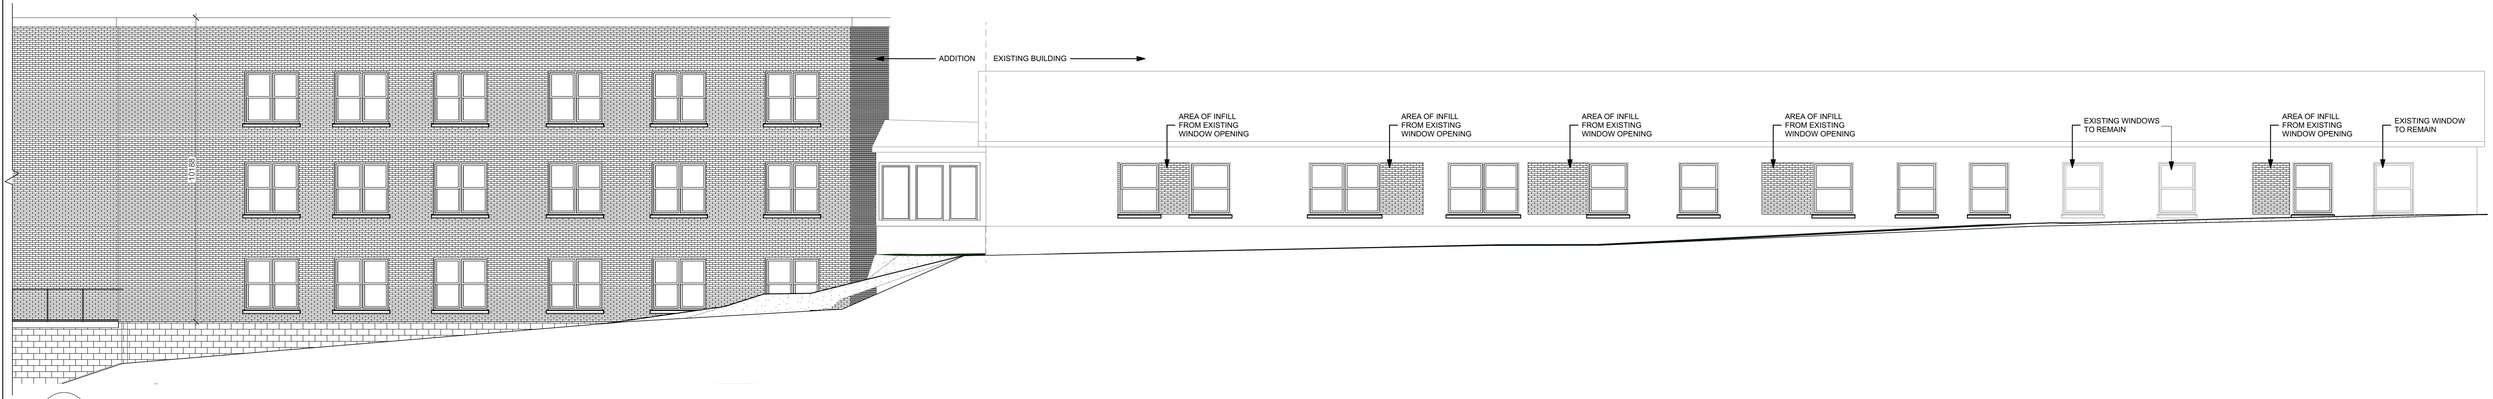

1 A-202 ELEVATION D (WEST)
SCALE: 1:100

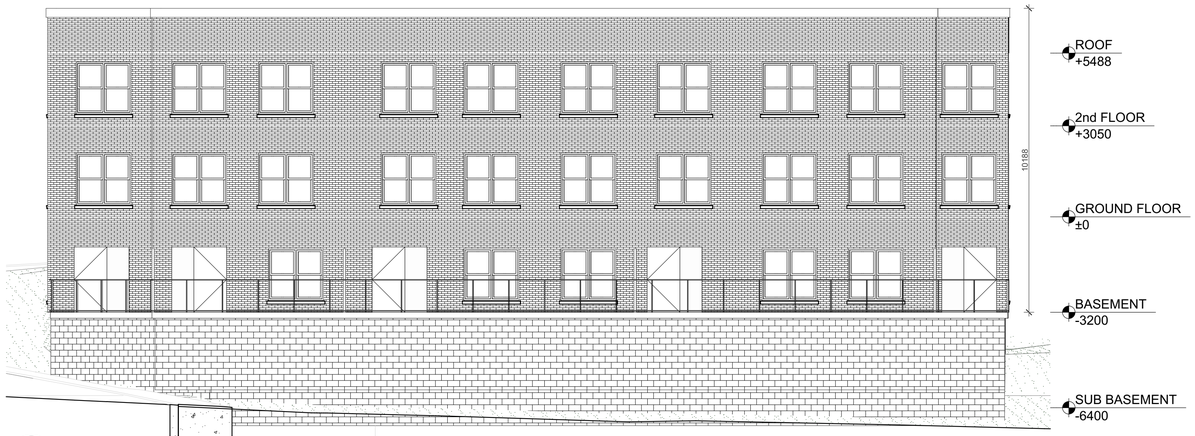

2 A-202 ADDITION ELEVATION A (NORTH)
SCALE: 1:100

3 A-202 ADDITION ELEVATION B (EAST)
SCALE: 1:100

4 A-202 ADDITION ELEVATION C (SOUTH)
SCALE: 1:100

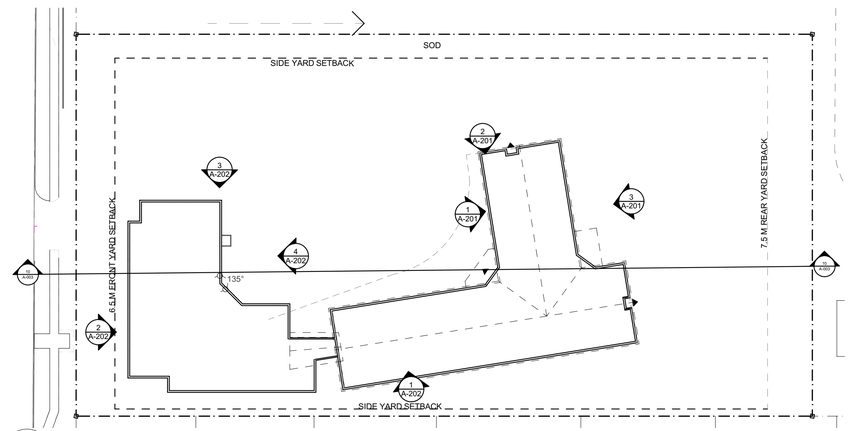

5 A-202 KEY PLAN
SCALE: 1:500

No.	Revision Description	Date
06	Issued for Client Review	2024-09-17
05	Issued for Client Review	2024-09-30
04	Issued for Client Review	2024-08-27

Revision History

Drawings are the property of G. M. Diemert Architect Inc. and shall not be reproduced or altered without the written consent of G. M. Diemert Architect Inc.

G. M. DIEMERT ARCHITECT INC.
SUITE 201
957 FOURTH AVENUE EAST
OWEN SOUND, ONTARIO, N4K 2N9,
tel: 519-376-1975

OWNER
3580 EAST BAYSHORE ROAD, OWEN SOUND
ONTARIO, N4K 5N3

PROJECT:
Paaji Heights
1115 10th Street East Owen Sound ON

Drawing Name
ELEVATIONS

Drawing No.:
A-202

Project Number:
2407

ORIGINAL DRAWING
SIZE: **ANSI D** (559 x 864mm) (22" x 34")

S:\2024\2407 Paaji\Revit\00-DRWG\ARCHITECTS\2024\08\20-Georg\Height-Shed-Cabinet-N.pln