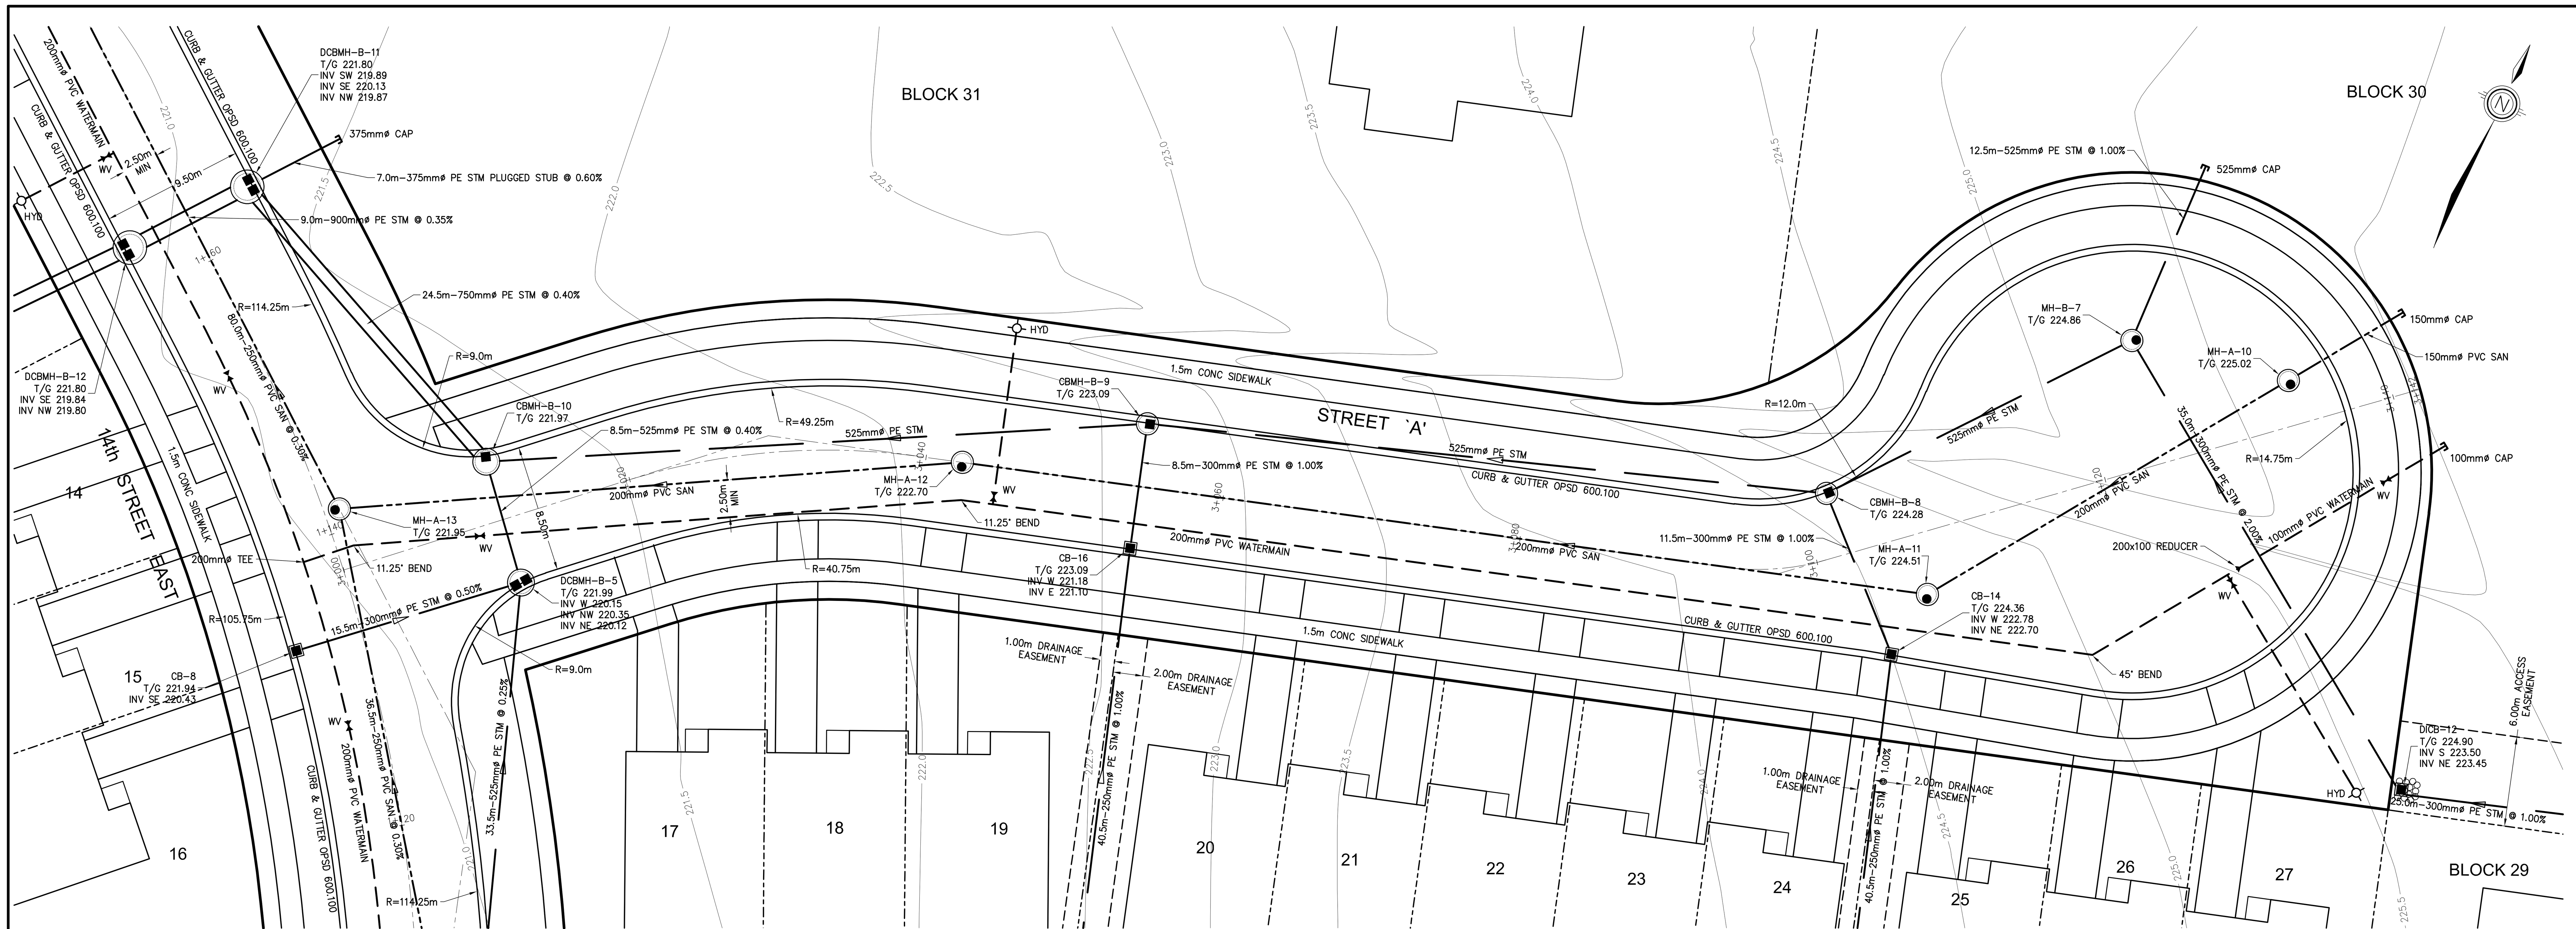

NOTES :

BENCHMARK 1 ELEV. - 223.42m

TOP NUT ON FIRE HYDRANT LOCATED ON THE SOUTHWEST CORNER OF 16th AVENUE EAST AND 14th STREET EAST.

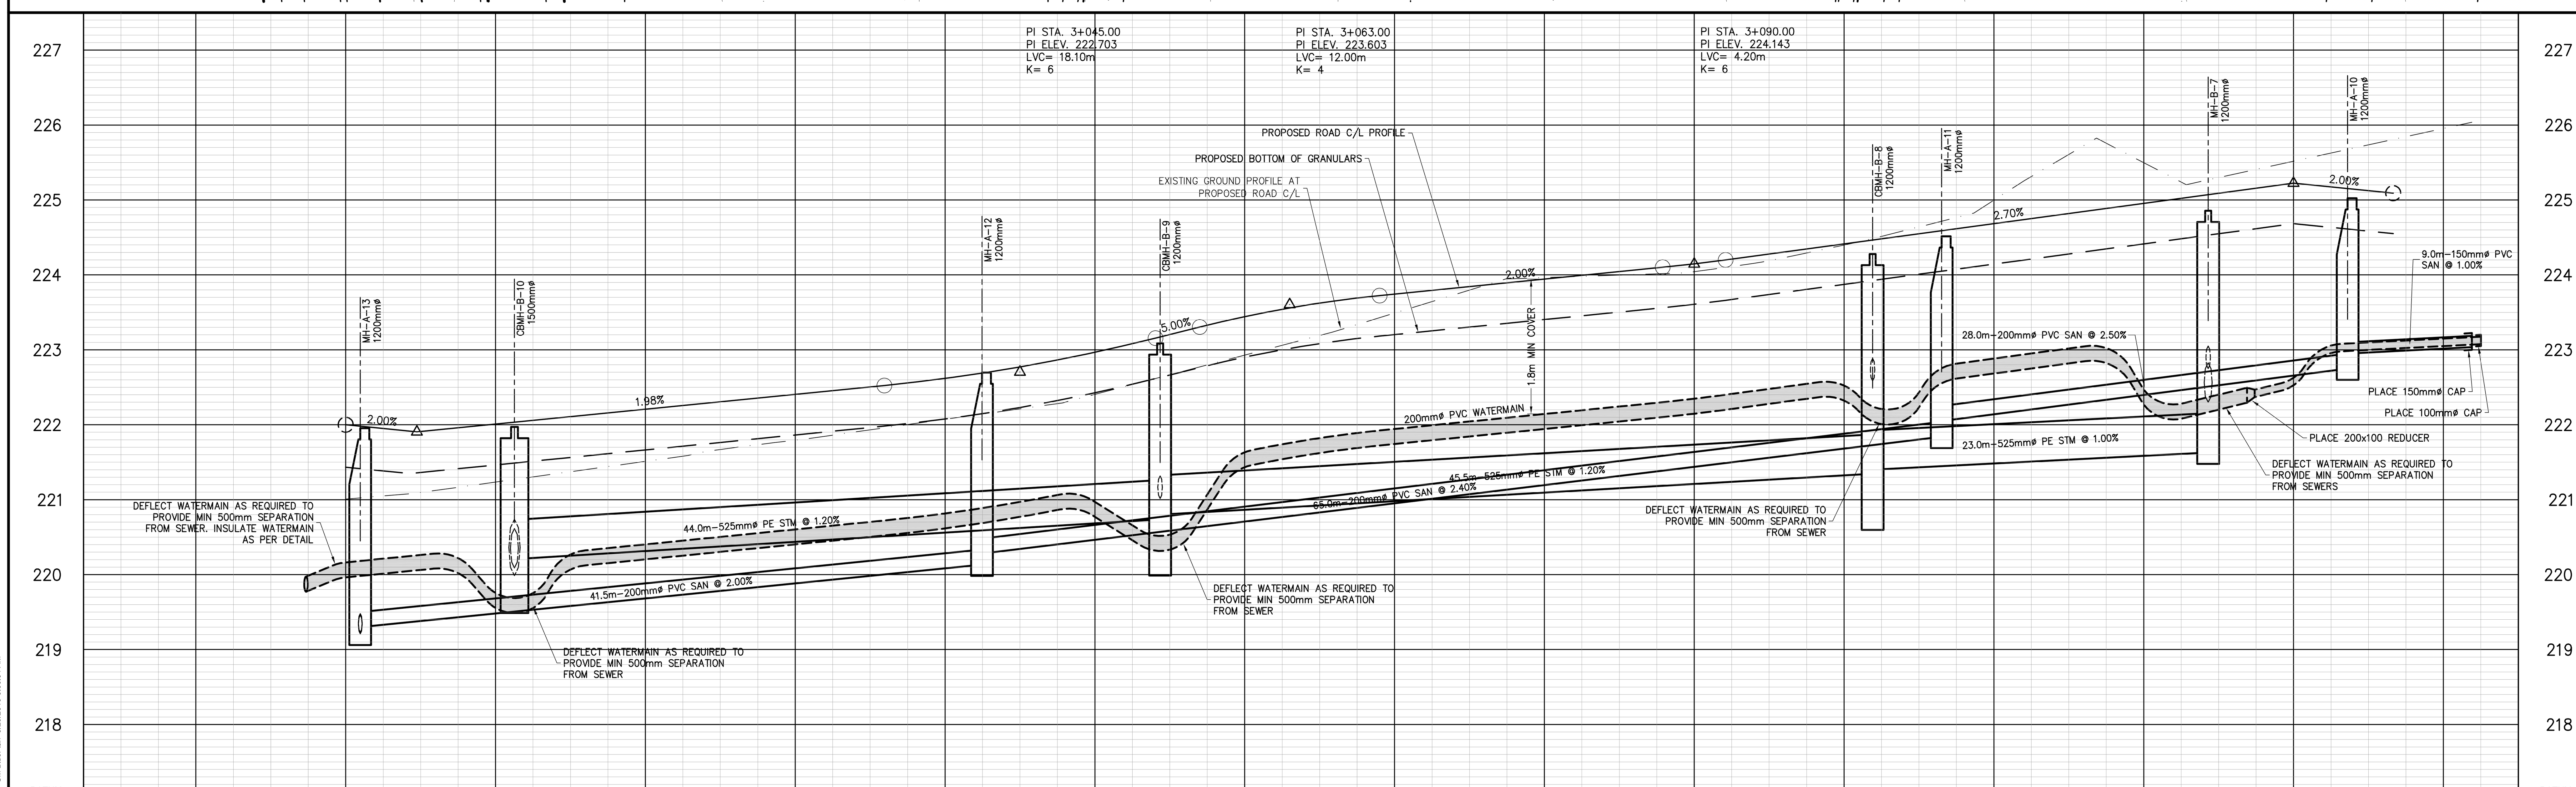

CHAINAGE	EXIST/PROP CENTRE LINE GRADE	TOP OF WATERMAIN ELEV	STORM SEWER INVERT	SANITARY SEWER INVERT
3+000	221.01 / 222.00			INV SW 219.23 INV S 219.30 INV NE 219.21
3+010	221.23 / 222.01		INV SW 220.09 INV S 220.21 INV NE 219.99	
3+020	221.51 / 222.21			
3+030	221.79 / 222.41			
3+040	222.07 / 222.62			INV S 220.28 INV N 220.13
3+050	222.40 / 222.97		INV W 221.02 INV S 220.80 INV N 220.74	
3+060	222.93 / 223.44			
3+070	223.49 / 223.74			
3+080	223.96 / 223.94			
3+090	224.04 / 224.15			
3+100	224.40 / 224.41		INV SW 222.58 INV SE 221.40 INV N 221.35	
3+110	225.00 / 224.68			INV SE 222.05 INV N 221.84
3+120	225.50 / 224.95		INV SW 222.75 INV E 222.30 INV NW 221.63	
3+130	225.52 / 225.22			INV SE 222.95 INV NW 222.75
3+140	225.95			

THE POSITION OF POLE LINES, CONDUITS, WATERMAINS, SEWERS AND OTHER UNDERGROUND AND OVERGROUND UTILITIES AND STRUCTURES IS NOT NECESSARILY SHOWN ON THE CONTRACT DRAWINGS, AND, WHERE SHOWN, THE ACCURACY OF THE POSITION OF SUCH UTILITIES AND STRUCTURES IS NOT GUARANTEED.

BEFORE STARTING WORK, THE CONTRACTOR SHALL INFORM HIMSELF OF THE EXACT LOCATION OF ALL SUCH UTILITIES AND STRUCTURES, AND SHALL ASSUME ALL LIABILITY FOR ANY DAMAGE TO THEM.

PRELIMINARY
NOT FOR CONSTRUCTION

NO.	DATE	REVISION DESCRIPTION	CH'KD

GM BluePlan ENGINEERING

GUELPH | OWEN SOUND | LISTOWEL | KITCHENER | LONDON | HAMILTON | GTA
1260 - 2ND AVENUE EAST, UNIT 1, OWEN SOUND, ON N4K 2J3
TEL. 519-376-1805 www.gmblueplan.ca

ANDPET SUBDIVISION

PART OF PARK LOTS 4 & 5, RANGE 5 EGR, PL OWEN SOUND

CITY OF OWEN SOUND

PLAN & PROFILE - STREET A

DRAWN BY :	APPROVED BY :	PROJECT NO. :	DRAWING NO. :
E.J.T.	J.B.S.	S1364	PP-4
DESIGNED BY : E.J.T.	DATE : MAY 28, 2019	SCALE : 1:250 HOR 1:50 VERT	

FILE:\\os-2k8\users_private\etwining\Documents\Drawings\s1364ppe2.dwg LAYOUT:PP4
LAST SAVED BY:Etwining, 5/28/2019 5:23:58 PM PLOTTED BY:Ed Twining - GM BluePlan 5/29/2019 9:00:54 AM