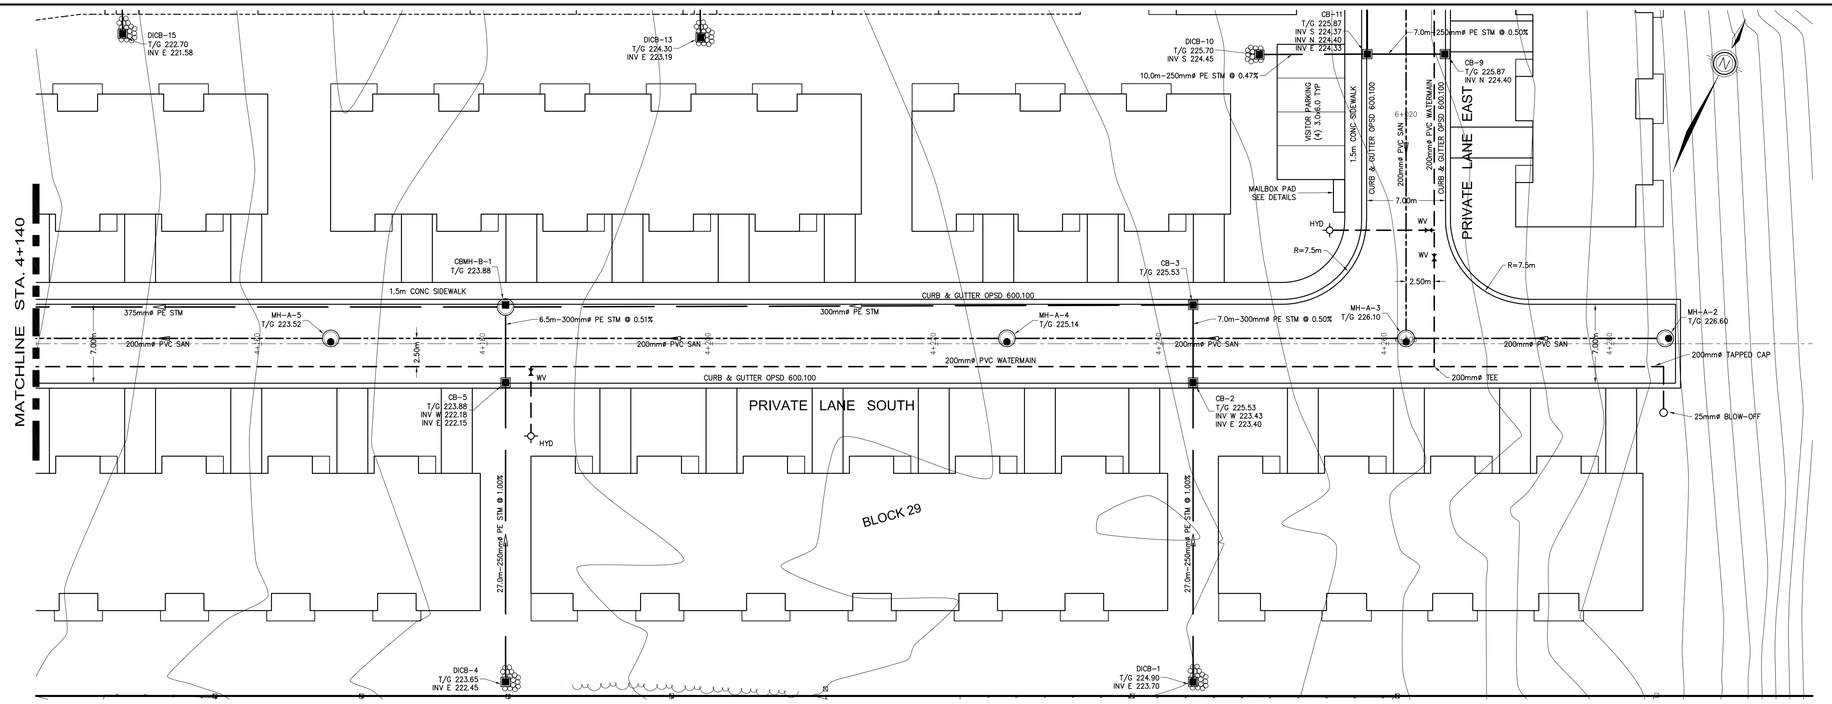

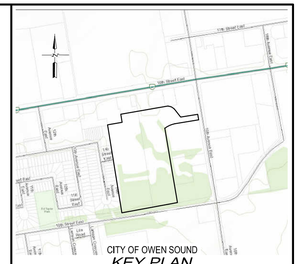

NOTES :

BENCHMARK 1 ELEV. - 223.42m

TOP NUT ON FIRE HYDRANT LOCATED ON THE SOUTHWEST CORNER OF 16th AVENUE EAST AND 14th STREET EAST.

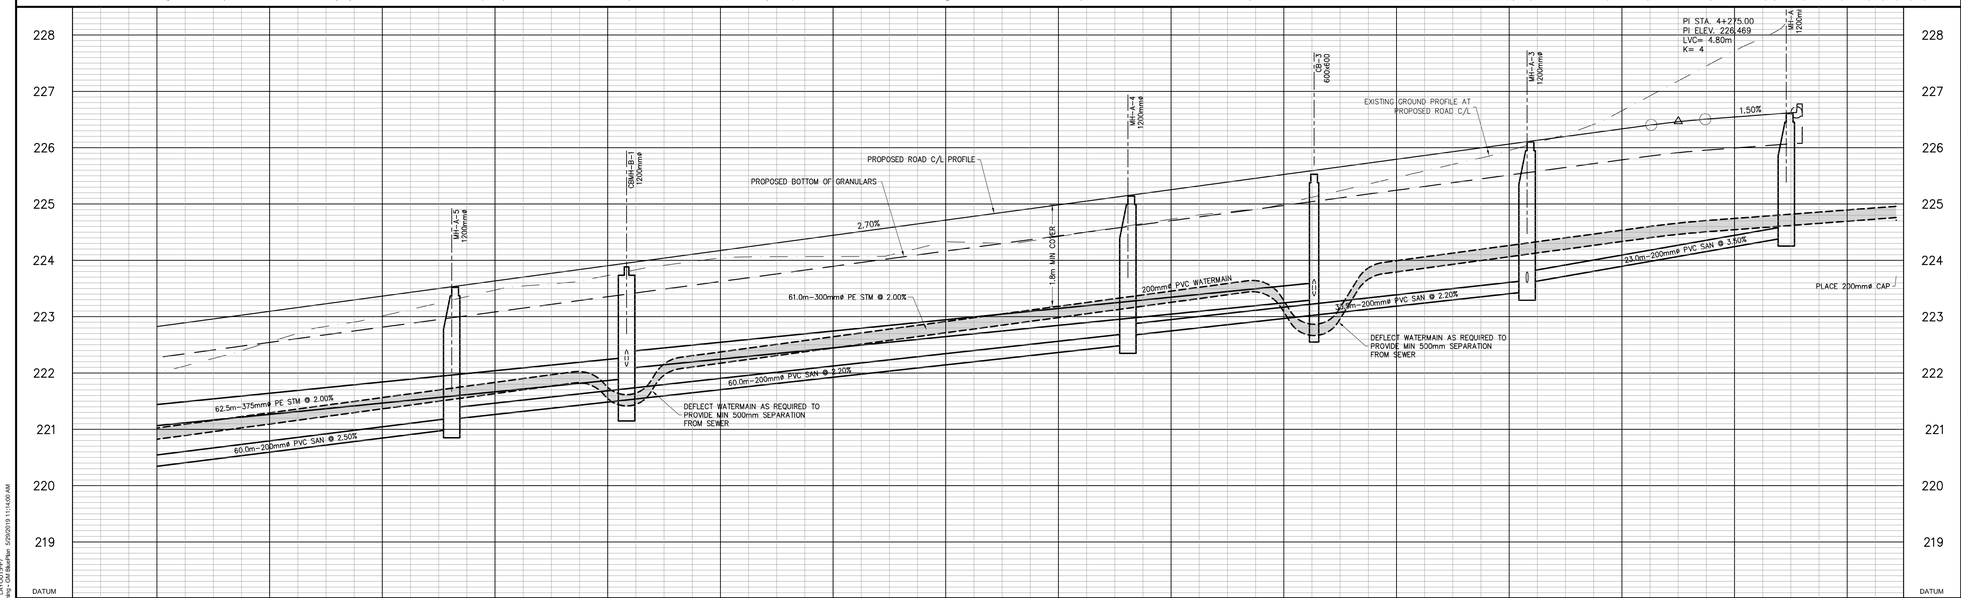

THE POSITION OF POLE LINES, CONDUITS, WATERMAINS, SEWERS AND OTHER UNDERGROUND AND OVERGROUND UTILITIES AND STRUCTURES IS NOT NECESSARILY SHOWN ON THE CONTRACT DRAWINGS, AND, WHERE SHOWN, THE ACCURACY OF THE POSITION OF SUCH UTILITIES AND STRUCTURES IS NOT GUARANTEED.

BEFORE STARTING WORK, THE CONTRACTOR SHALL INFORM HIMSELF OF THE EXACT LOCATION OF ALL SUCH UTILITIES AND STRUCTURES, AND SHALL ASSUME ALL LIABILITY FOR ANY DAMAGE TO THEM.

PRELIMINARY
NOT FOR CONSTRUCTION

NO.	DATE	REVISION DESCRIPTION	CHKD

BluePlan ENGINEERING
GUELPH | OWEN SOUND | LISTOWEL | KITCHENER | LONDON | HAMILTON | GTA
1260 - 2ND AVENUE EAST, UNIT 1, OWEN SOUND, ON N4K 2J3
TEL: 519-376-1905
www.gmblueplan.ca

ANDPET SUBDIVISION

PART OF PARK LOTS 4 & 5, RANGE 5 EGR, PL OWEN SOUND

CITY OF OWEN SOUND

PLAN & PROFILE - PRIVATE LANE

DRAWN BY :	APPROVED BY :	PROJECT NO. :	DRAWING NO. :
E.J.T.	J.B.S.	S1364	PP-7
DESIGNED BY :	DATE :	SCALE :	
E.J.T.	MAY 28, 2019	1:250 HOR 1:50 VERT	

FILE:C:\cadfiles\owns_pw\workarea\projDocuments\Drawings\S1364\pp2.dwg LAYOUT:PP7
LAST SAVED BY:EVanes 5/29/2019 10:03:39 AM PLOTTED BY:EVanes - GM BluePlan 5/29/2019 11:14:09 AM